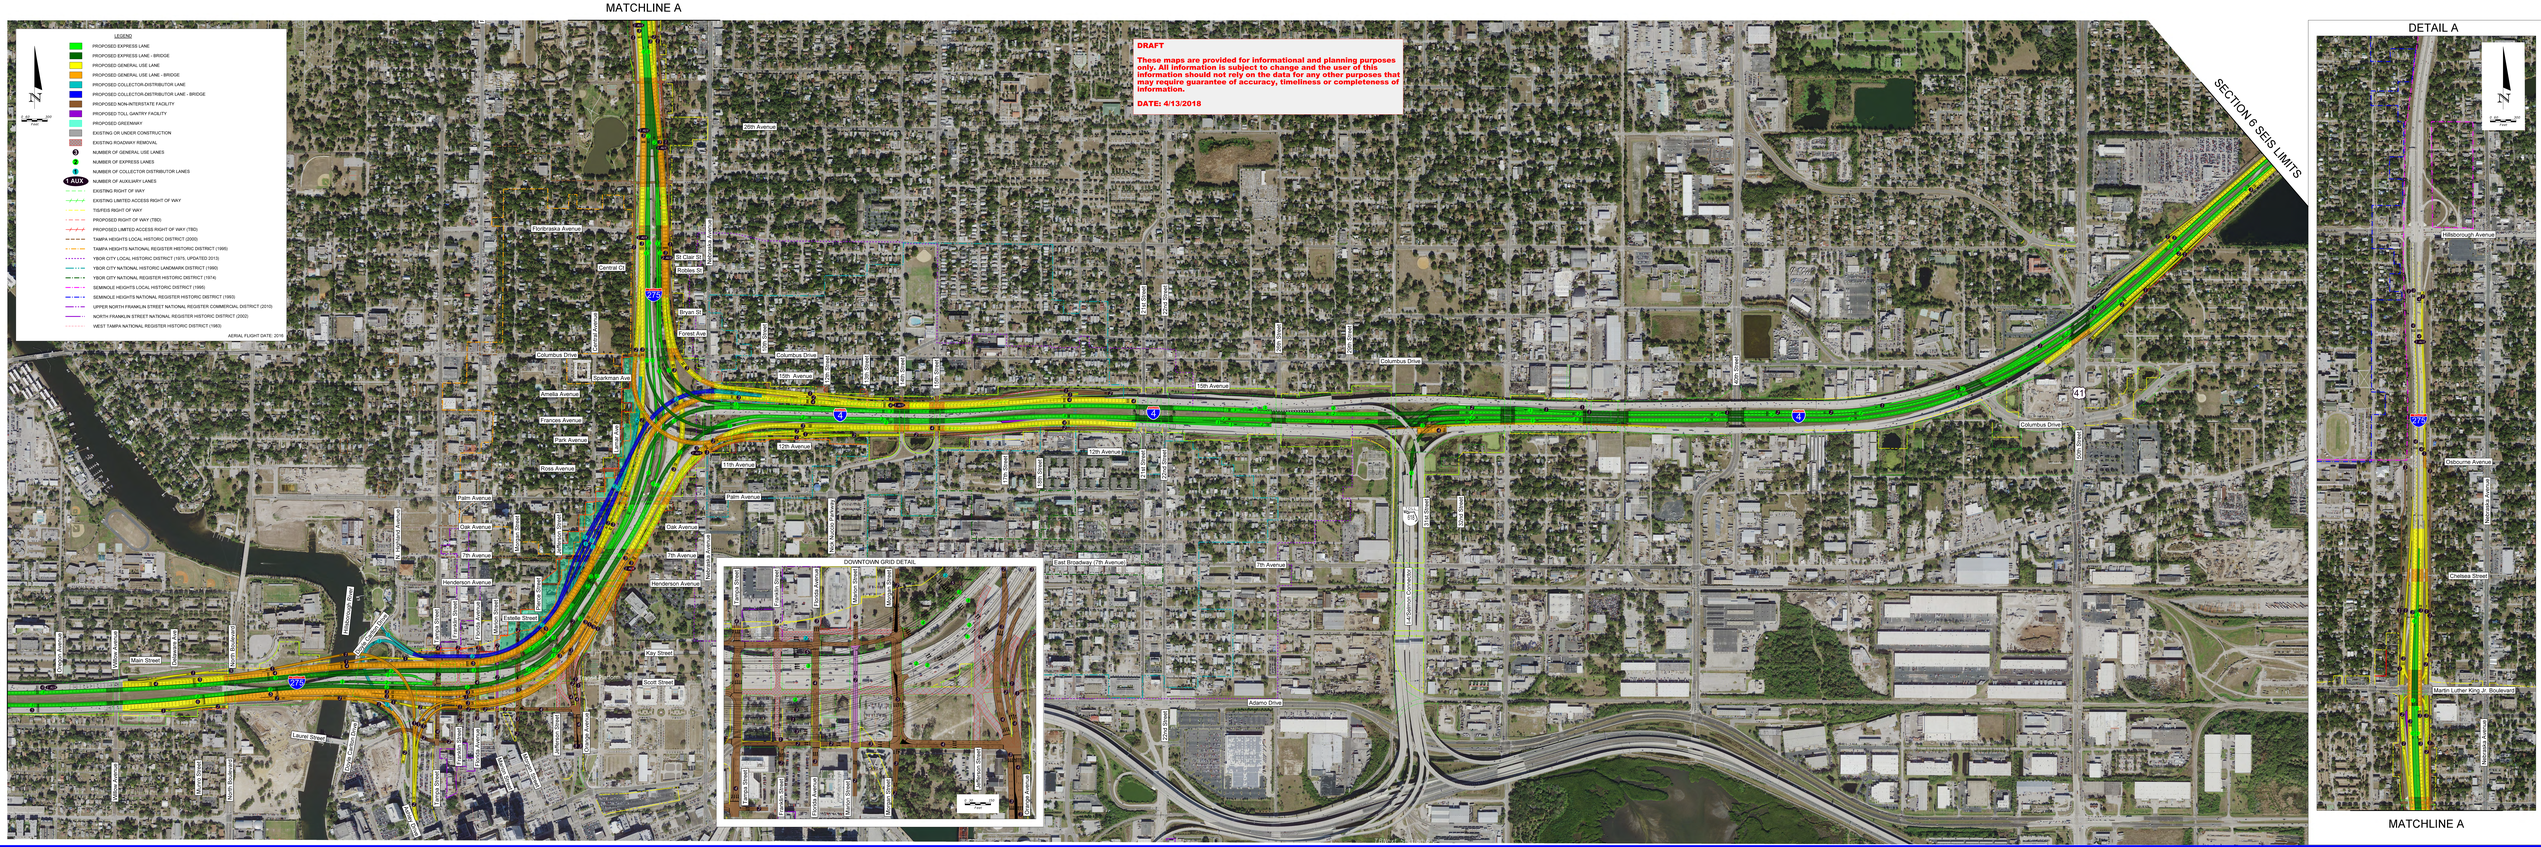
MATCHLINE A
LEGEND
PROPOSED EXPRESS LANE
PROPOSED EXPRESS LANE - BRIDGE
PROPOSED GENERAL USE LANE
PROPOSED GENERAL USE LANE - BRIDGE
PROPOSED COLLECTOR-DISTRIBUTOR LANE
PROPOSED COLLECTOR-DISTRIBUTOR LANE - BRIDGE
PROPOSED NON-INTERSTATE FACILITY
PROPOSED TOLL GANTRY FACILITY
PROPOSED GREENWAY
EXISTING OR UNDER CONSTRUCTION
EXISTING ROADWAY REMOVAL
NUMBER OF GENERAL USE LANES
NUMBER OF EXPRESS LANES
NUMBER OF COLLECTOR DISTRIBUTOR LANES
NUMBER OF AUXILIARY LANES
EXISTING RIGHT OF WAY
EXISTING LIMITED ACCESS RIGHT OF WAY
TBRTA RIGHT OF WAY
PROPOSED RIGHT OF WAY (TBD)
PROPOSED LIMITED ACCESS RIGHT OF WAY (TBD)
TAMPA HEIGHTS LOCAL HISTORIC DISTRICT (2000)
TAMPA HEIGHTS NATIONAL REGISTER HISTORIC DISTRICT (1999)
YBOR CITY LOCAL HISTORIC DISTRICT (1975, UPDATED 2013)
YBOR CITY NATIONAL HISTORIC LANDMARK DISTRICT (1990)
YBOR CITY NATIONAL REGISTER HISTORIC DISTRICT (1974)
SEMINOLE HEIGHTS LOCAL HISTORIC DISTRICT (1995)
SEMINOLE HEIGHTS NATIONAL REGISTER HISTORIC DISTRICT (1993)
UPPER NORTH FRANKLIN STREET NATIONAL REGISTER COMMERCIAL DISTRICT (2010)
NORTH FRANKLIN STREET NATIONAL REGISTER HISTORIC DISTRICT (2002)
WEST TAMPA NATIONAL REGISTER HISTORIC DISTRICT (1983)
AERIAL FLIGHT DATE: 2016
DRAFT
These maps are provided for informational and planning purposes only. All information is subject to change and the user of this information should not rely on the data for any other purposes that may require guarantee of accuracy, timeliness or completeness of information.
DATE: 4/13/2018
SECTION 6 SEIS LIMITS
DOWNTOWN GRID DETAIL
DETAIL A
SECTION 6 SEIS LIMITS
MATCHLINE A
OPTION A: RECONSTRUCTED INTERCHANGE WITH EXPRESS LANE RAMPS TO THE NORTH
TAMPA BAY NEXT
THE FUTURE OF TRANSPORTATION
FDOT

MATCHLINE A

DETAIL A

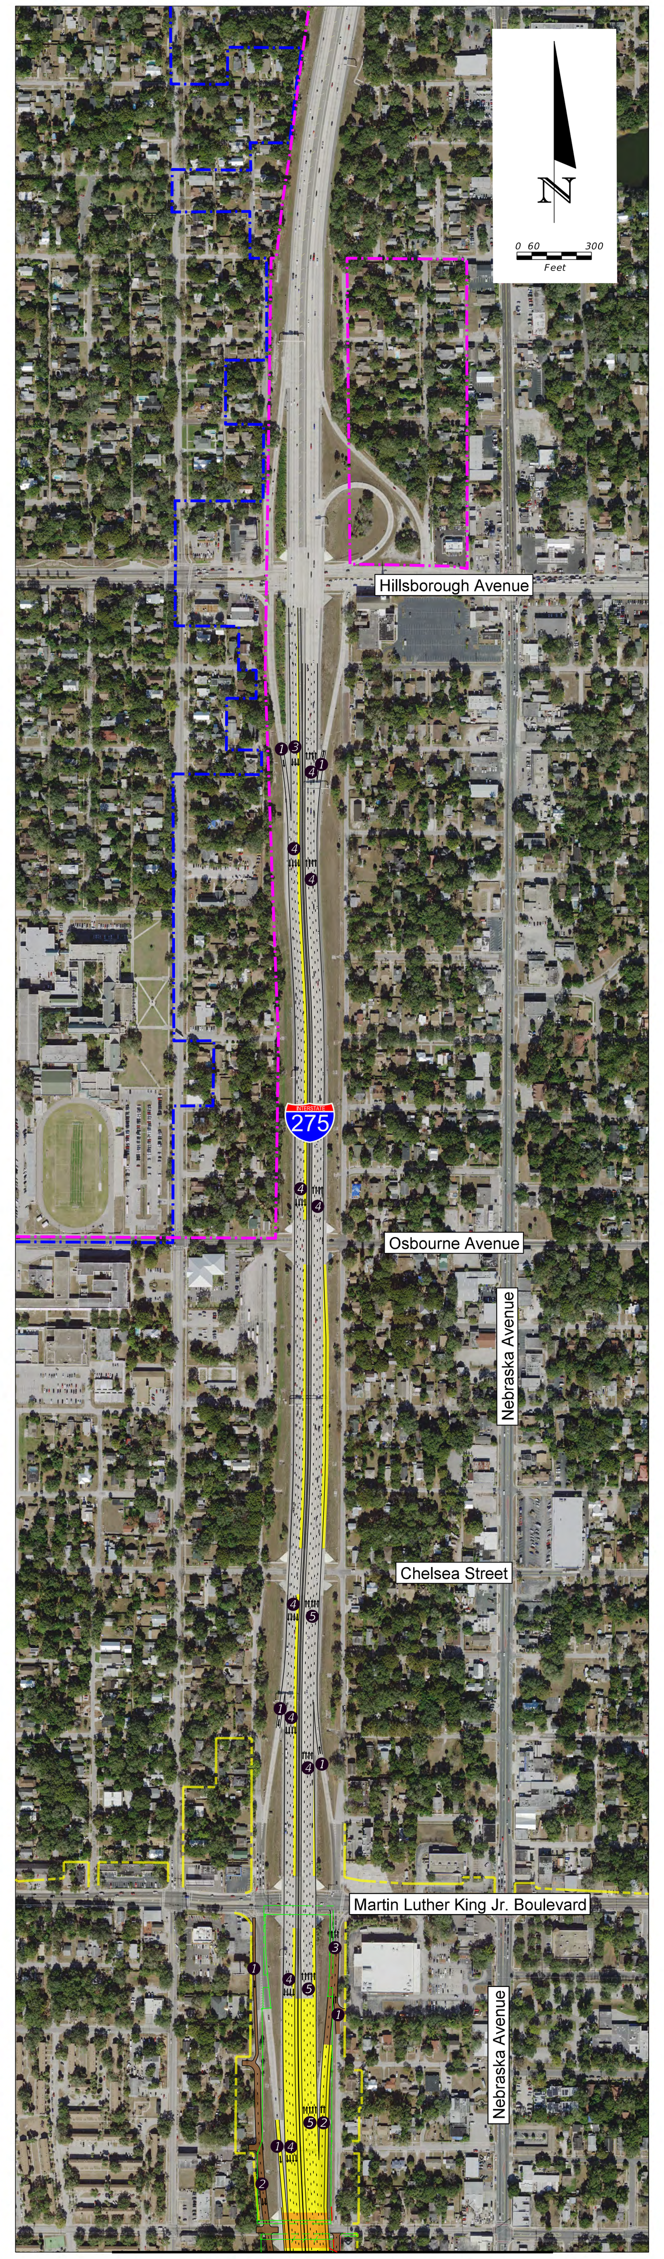

MATCHLINE A

Tampa Bay NEXT — THE FUTURE OF TRANSPORTATION

OPTION B: RECONSTRUCTED INTERCHANGE WITHOUT EXPRESS LANES TO THE NORTH

FDOT

MATCHLINE A

SECTION 6 SEIS LIMITS

DETAIL A

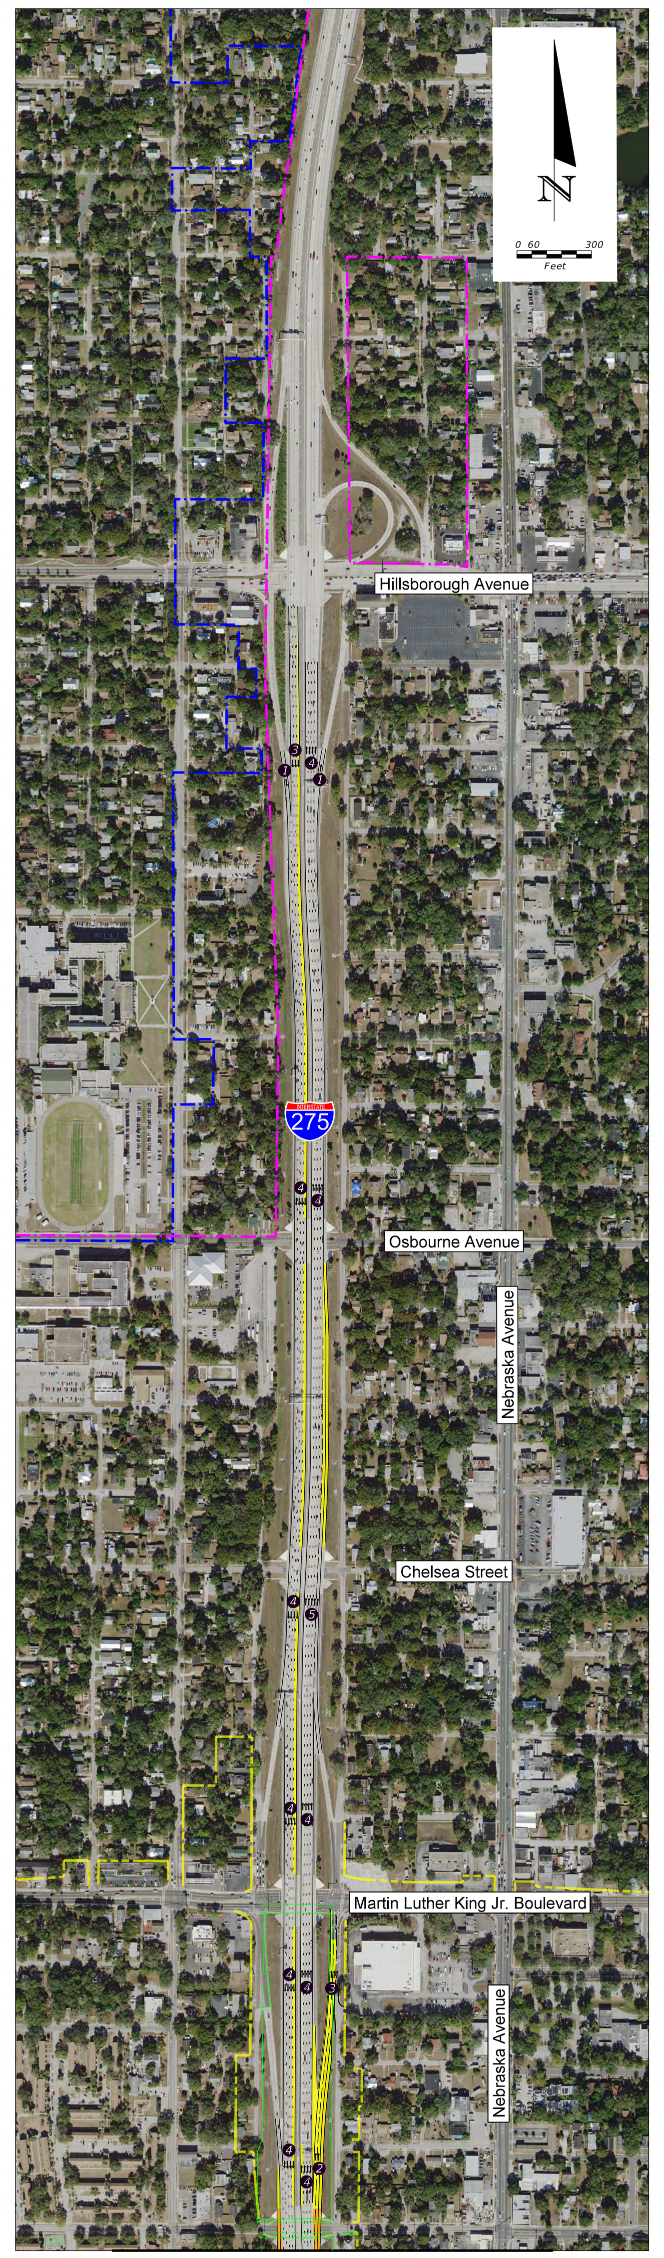

MATCHLINE A

TAMPA BAY NEXT THE FUTURE OF TRANSPORTATION

OPTION C: EXISTING INTERCHANGE WITH ELEVATED EXPRESS LANES SOUTH OPTION

FDOT

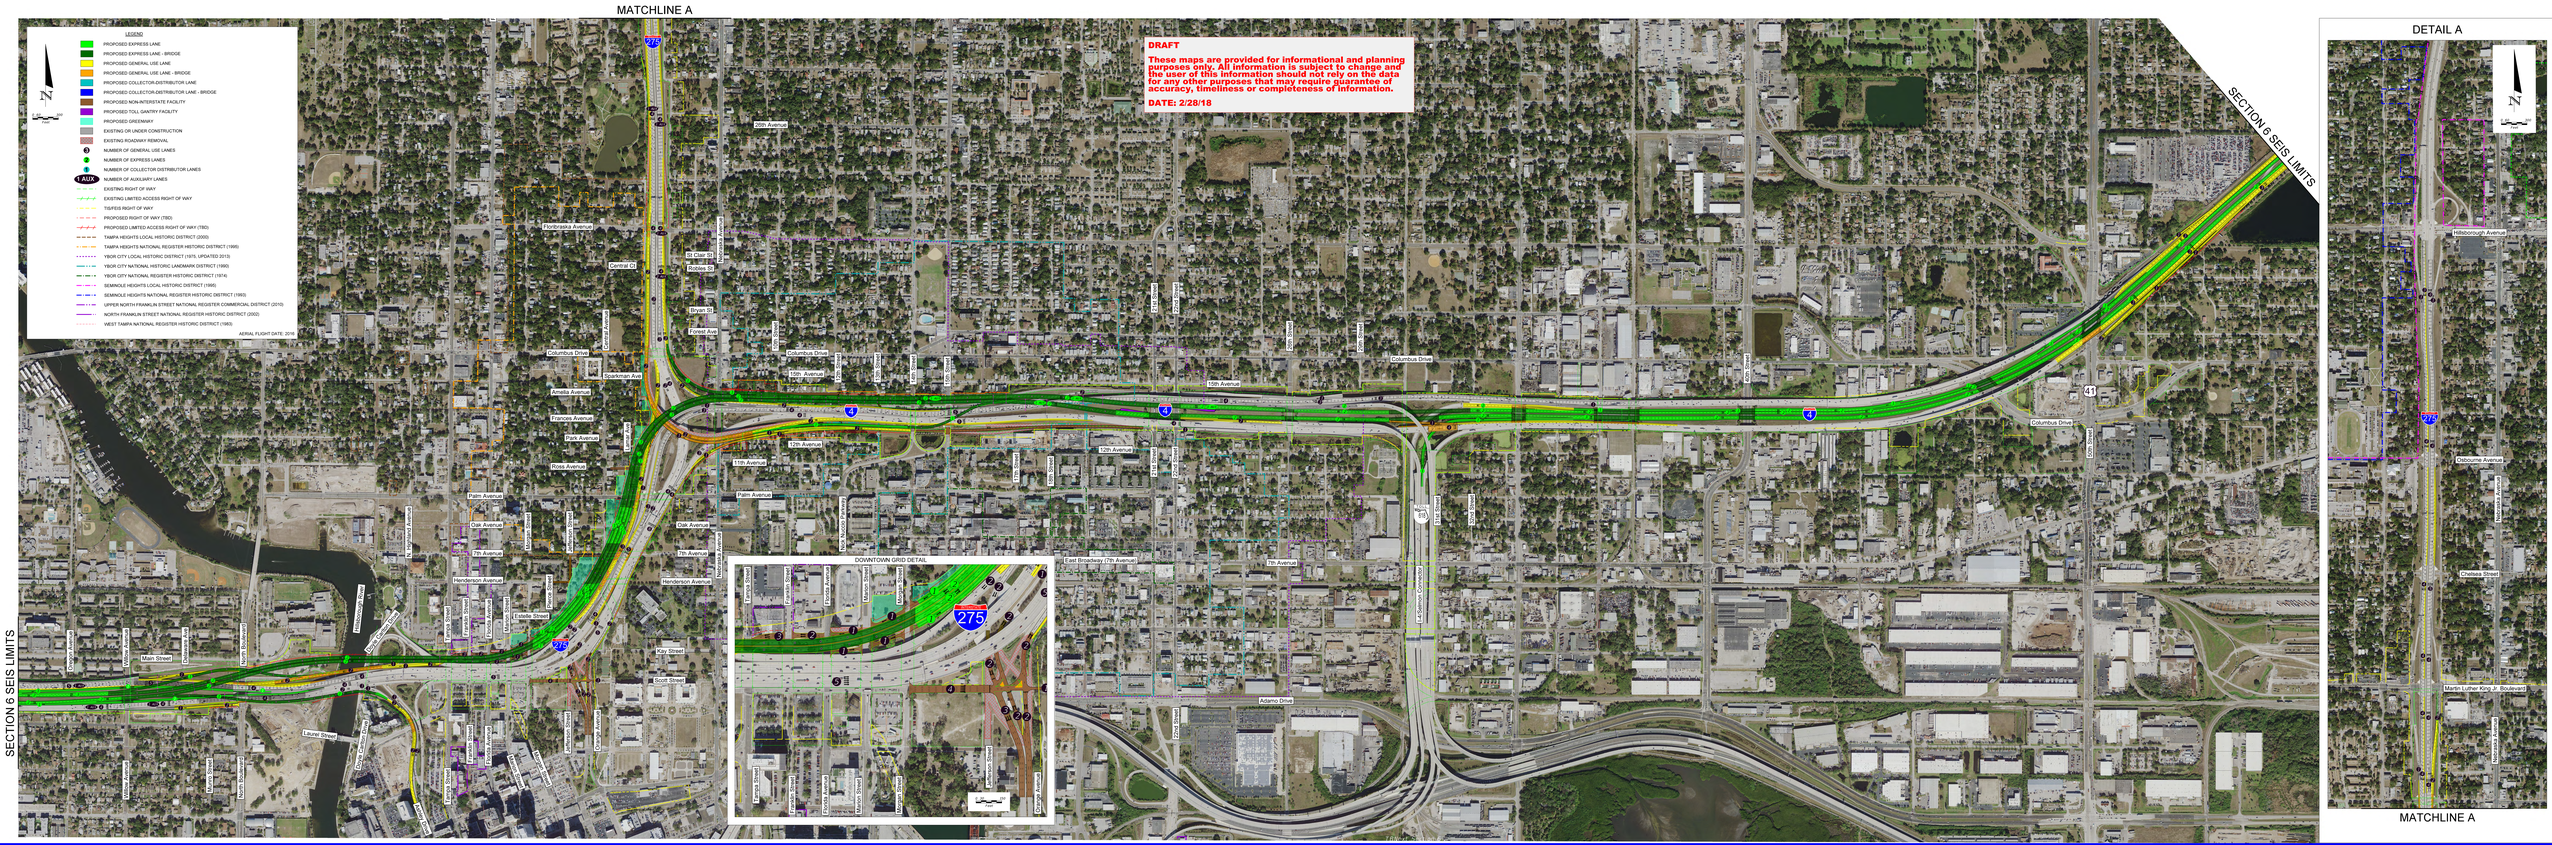

OPTION D: EXISTING INTERCHANGE WITH ELEVATED EXPRESS LANES NORTH OPTION

TAMPA BAY NEXT — THE FUTURE OF TRANSPORTATION

FDOT