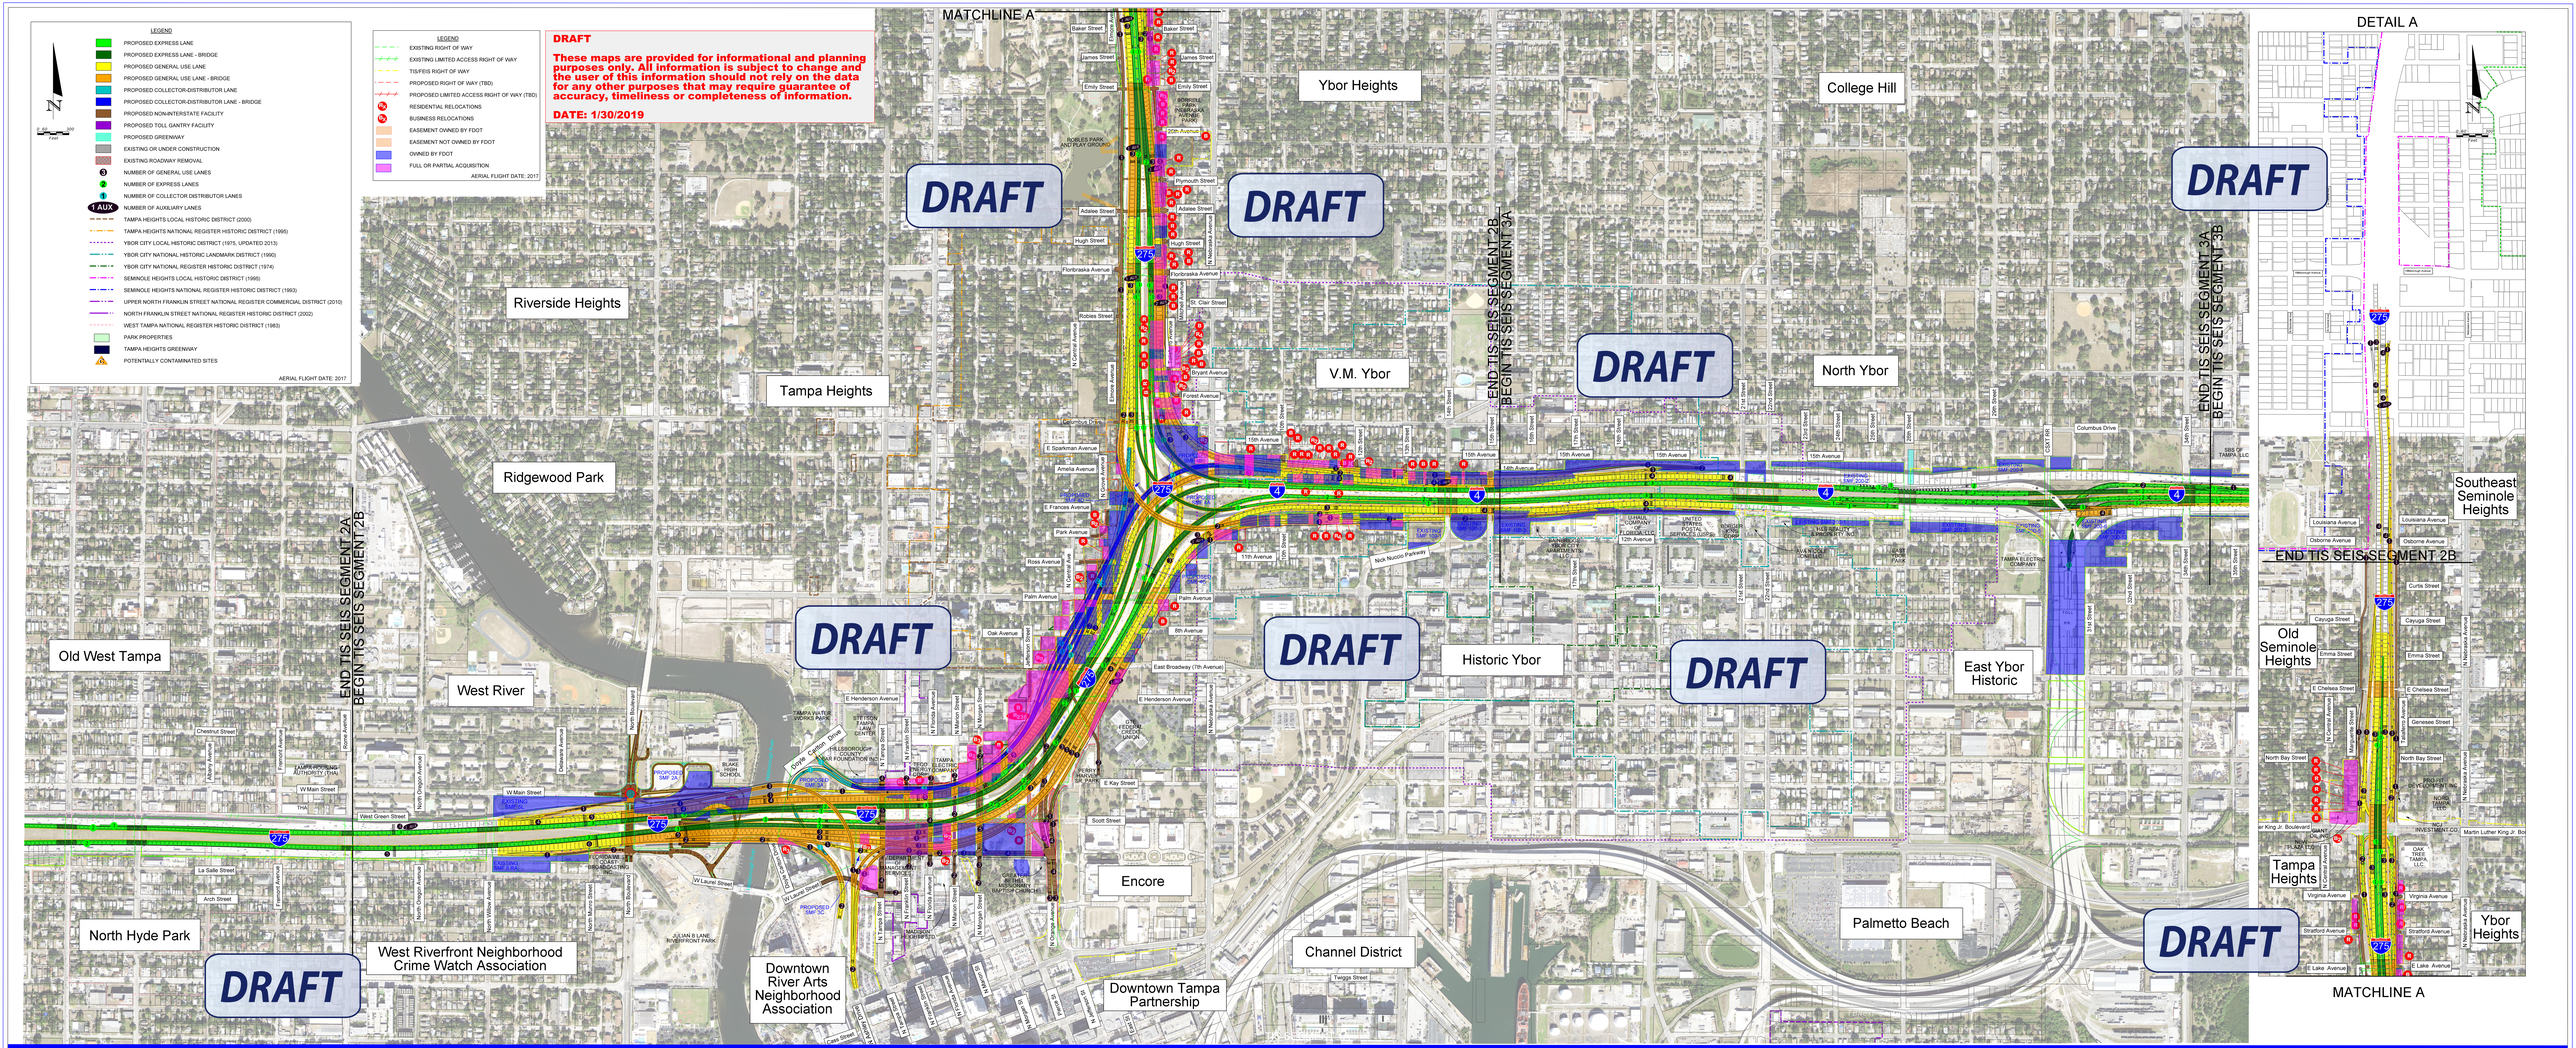


TIS SEIS SEGMENTS 2B & 3A: DESIGN OPTION A - CONCEPTUAL ALTERNATIVE ALIGNMENT