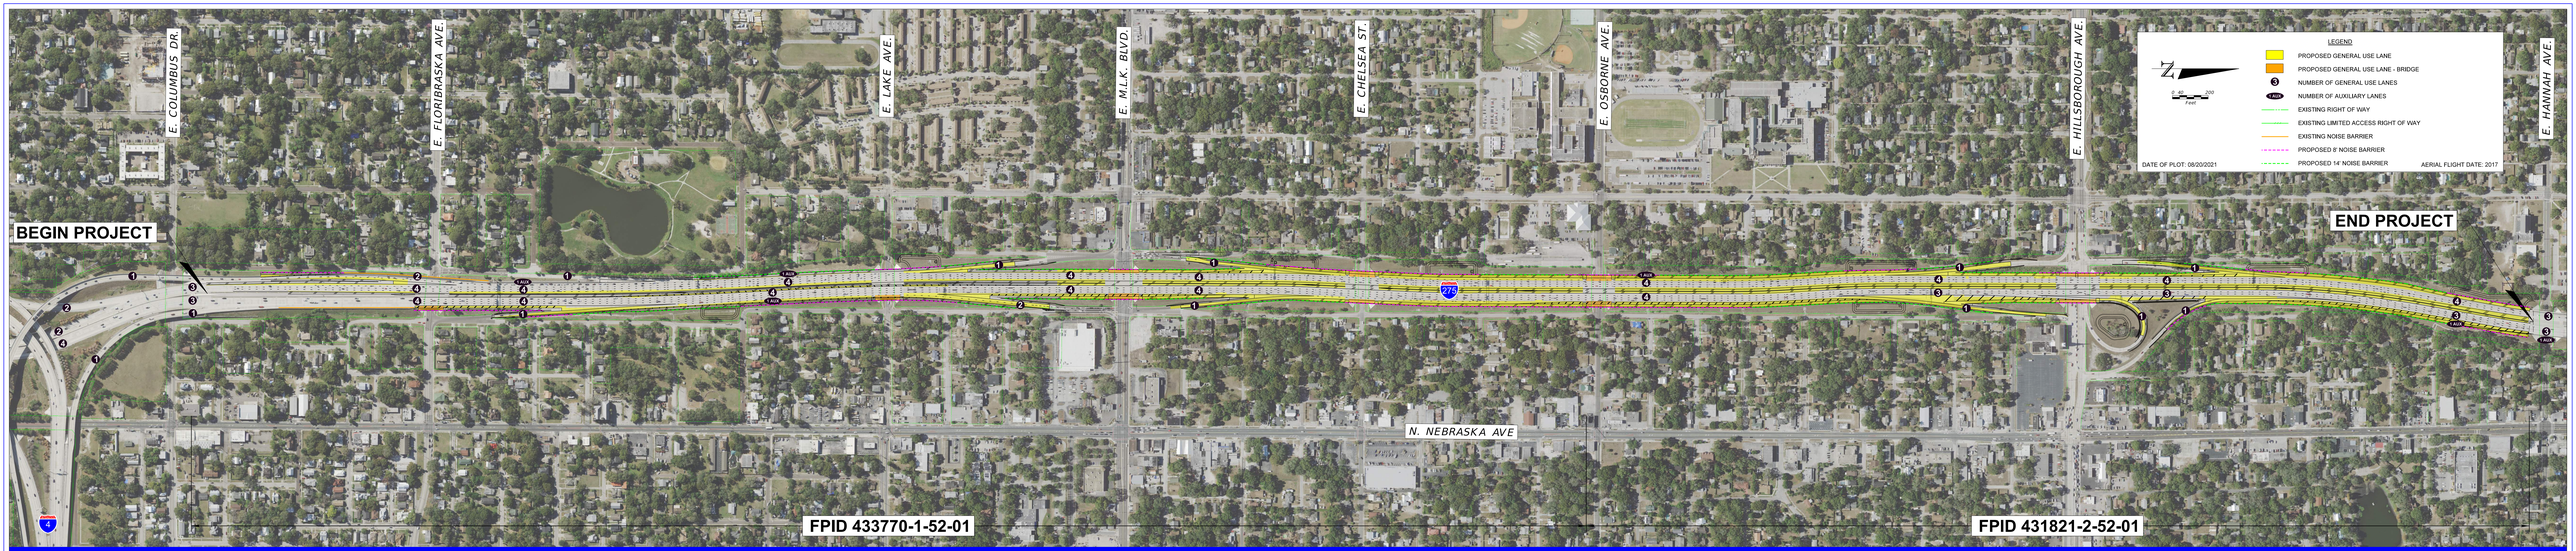

FPID 431821-2-52-01 & 443770-1-52-01

I-275 (SR 93) FROM N. OF I-4 TO N. OF MLK JR., BLVD. & FROM N. OF MLK JR., BLVD. TO N. OF HILLSBOROUGH AVE.

DOWNTOWN TAMPA INTERCHANGE (I-275/I-4) OPERATIONAL IMPROVEMENTS

LEGEND

E7R70

	Procurement Type	Cost*
FPID 445057-1 - SB I-275 to EB I-4 (Flyover Ramp to EB I-4)	ASDB	$58M
FPID 445056-1 - WB I-4 to NB I-275	ASDB	$19M
FPID 445056-2 - WB I-4 to SB I-275	ASDB	$60M
	TOTAL	$137M

*Phase 52 Present Day Costs Only

- General Use Lane - Roadway
- General Use Lane - Bridge
- Removal of Existing Roadway Pavement
- Property to be acquired by FDOT
- Local road improvements

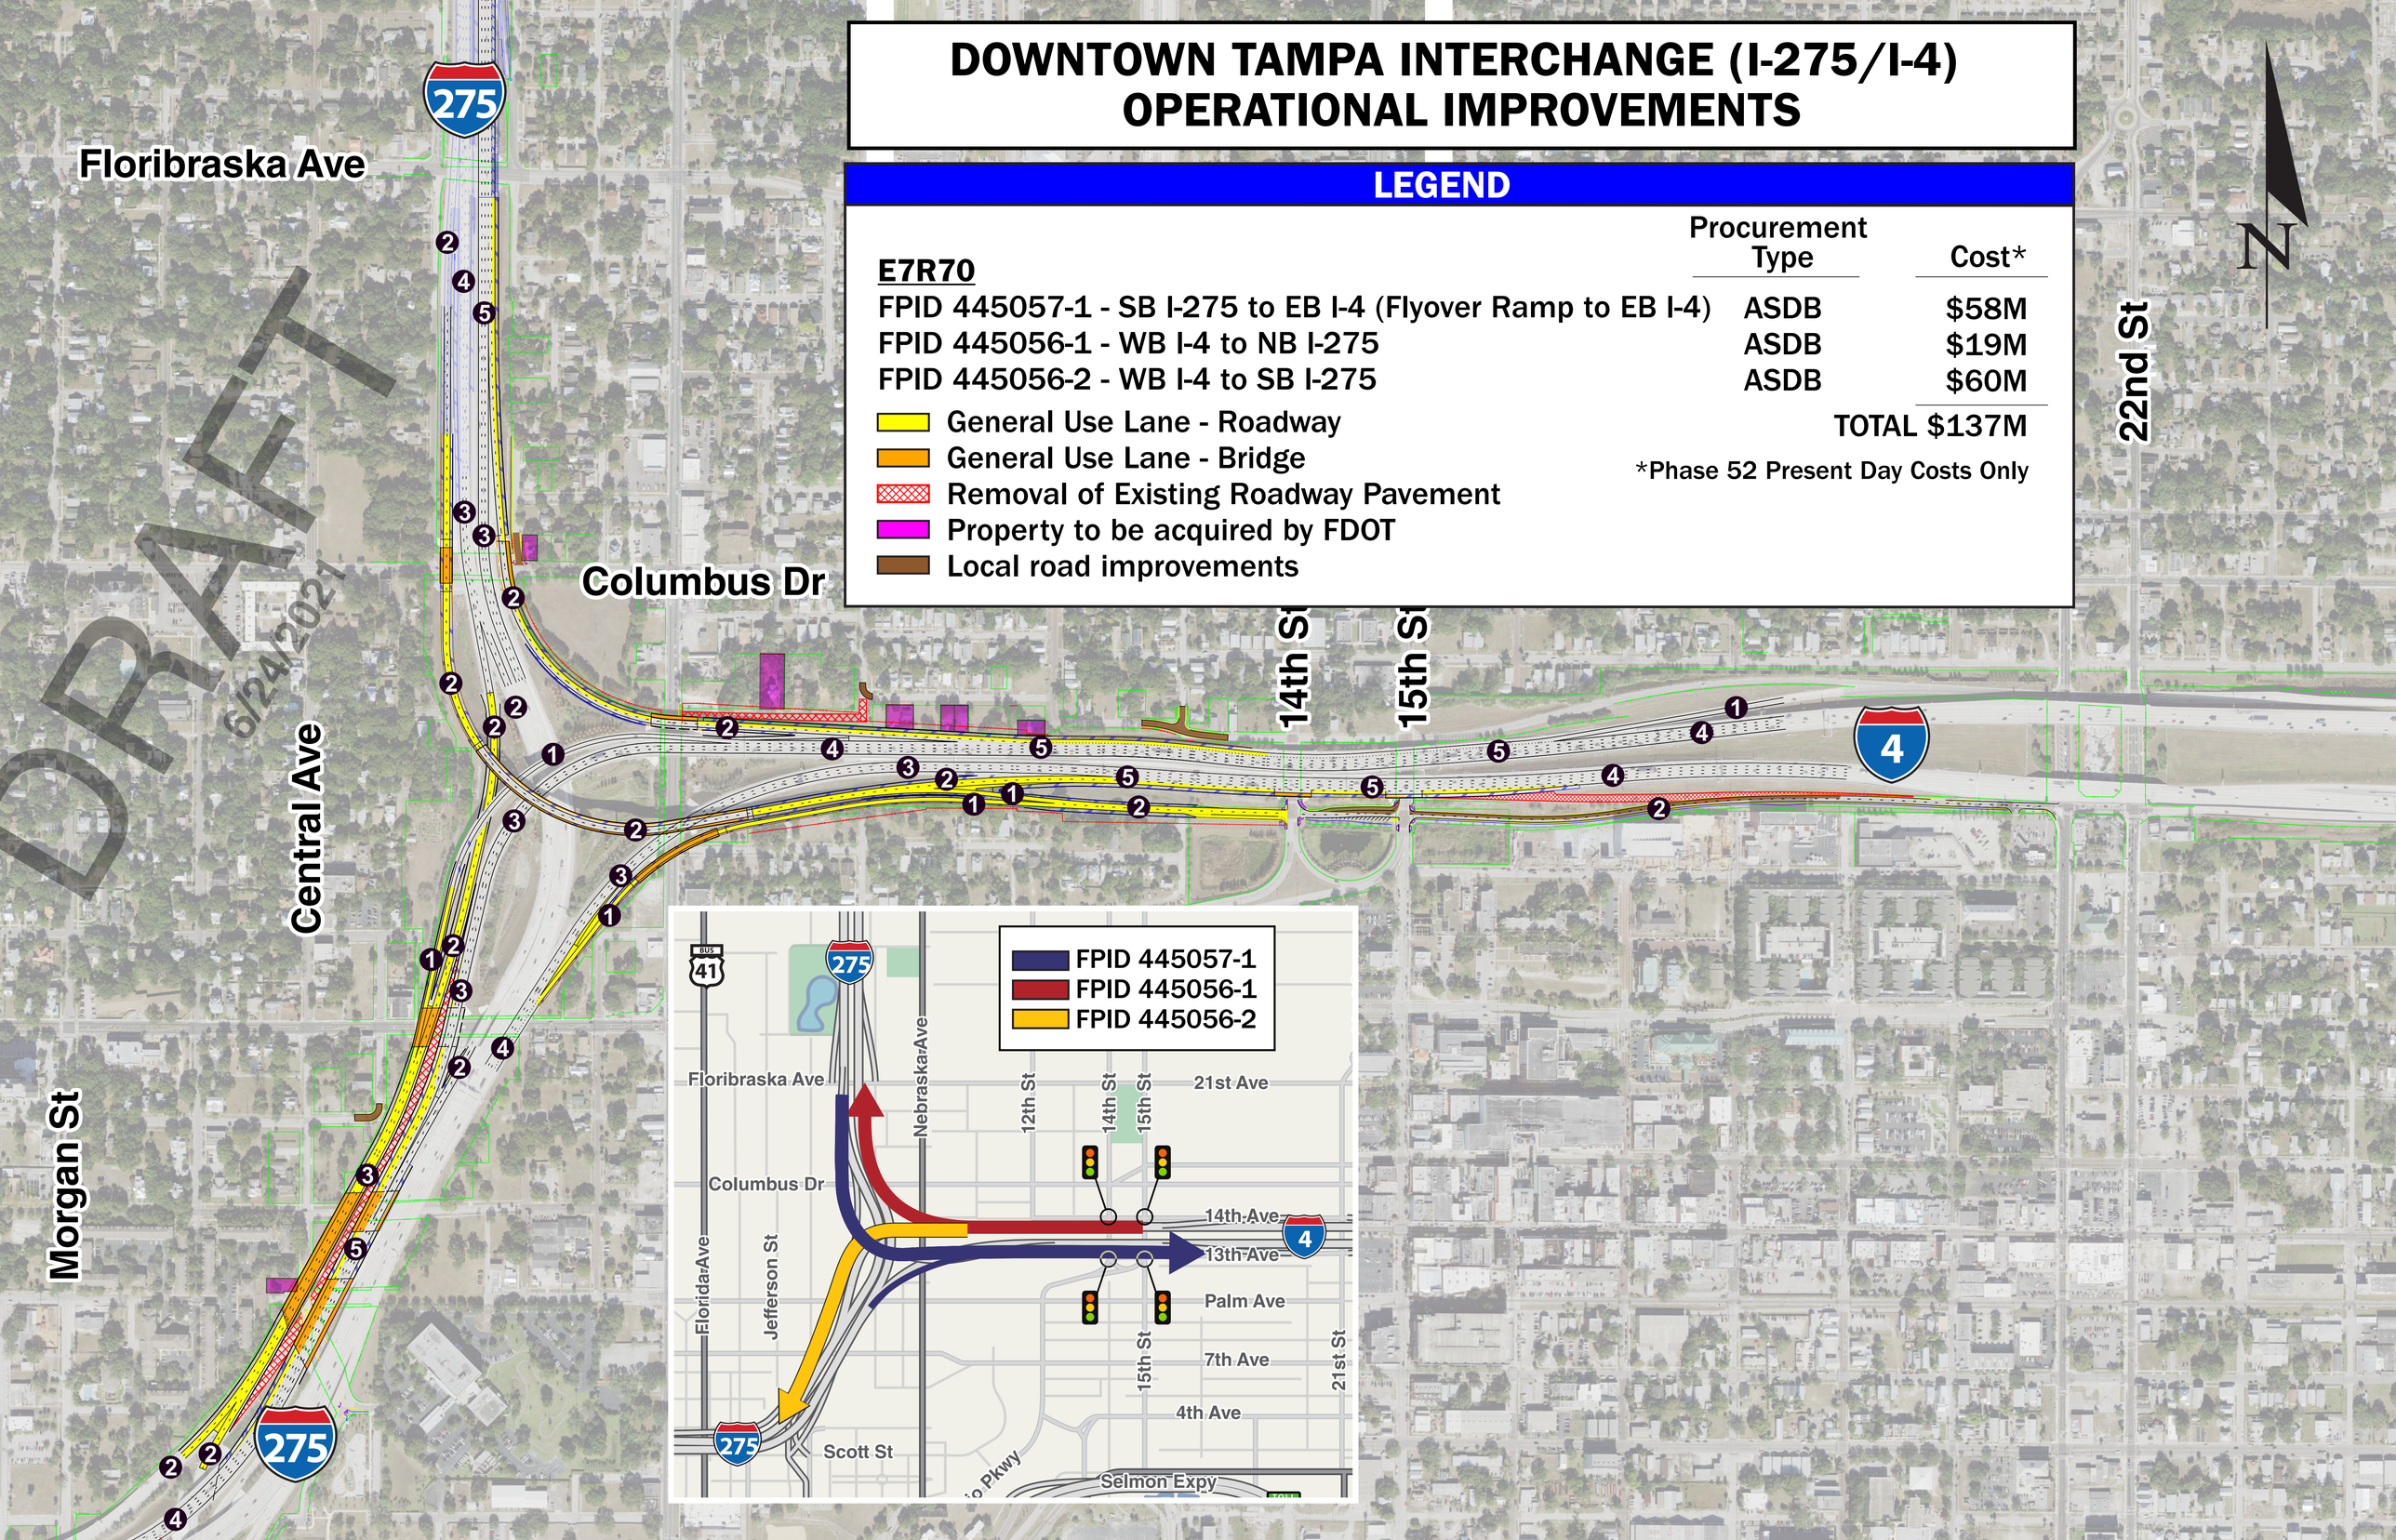

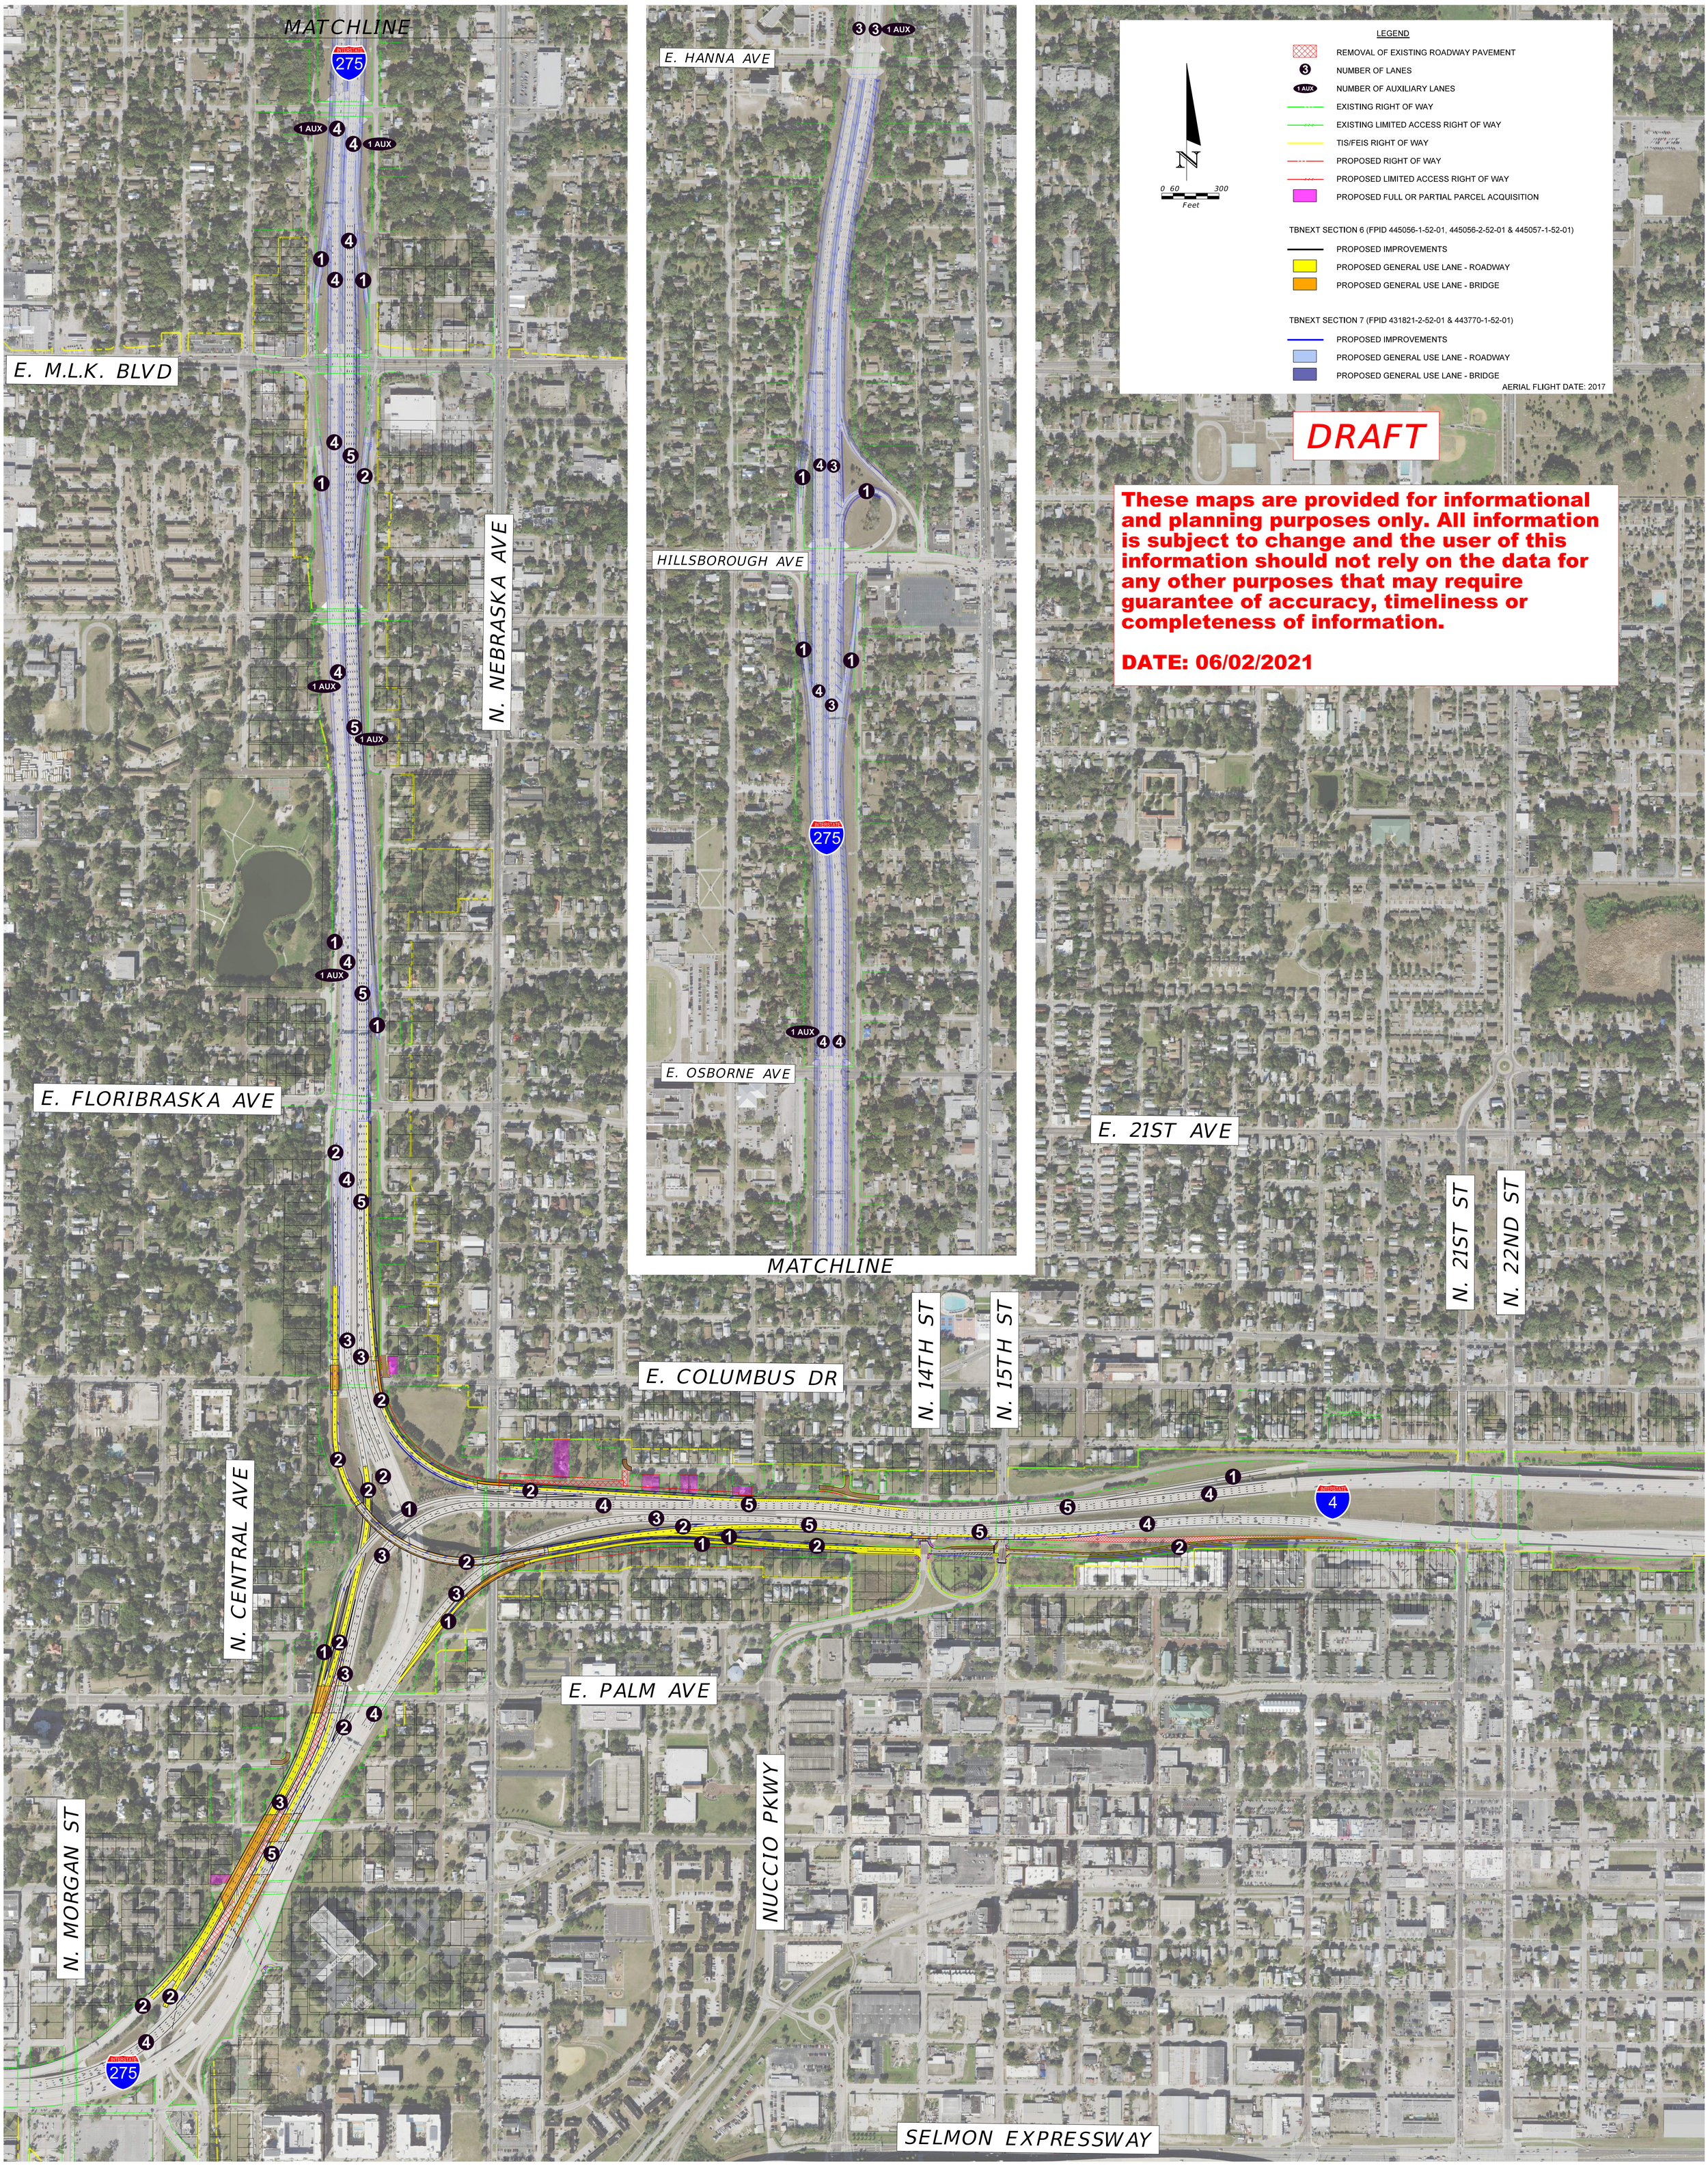

TAMPA BAY NEXT THE FUTURE OF TRANSPORTATION

SECTION 6: FPID 445056-1-52-01, 445056-2-52-01 & 445057-1-52-01

FDOT