MATCHLINE A

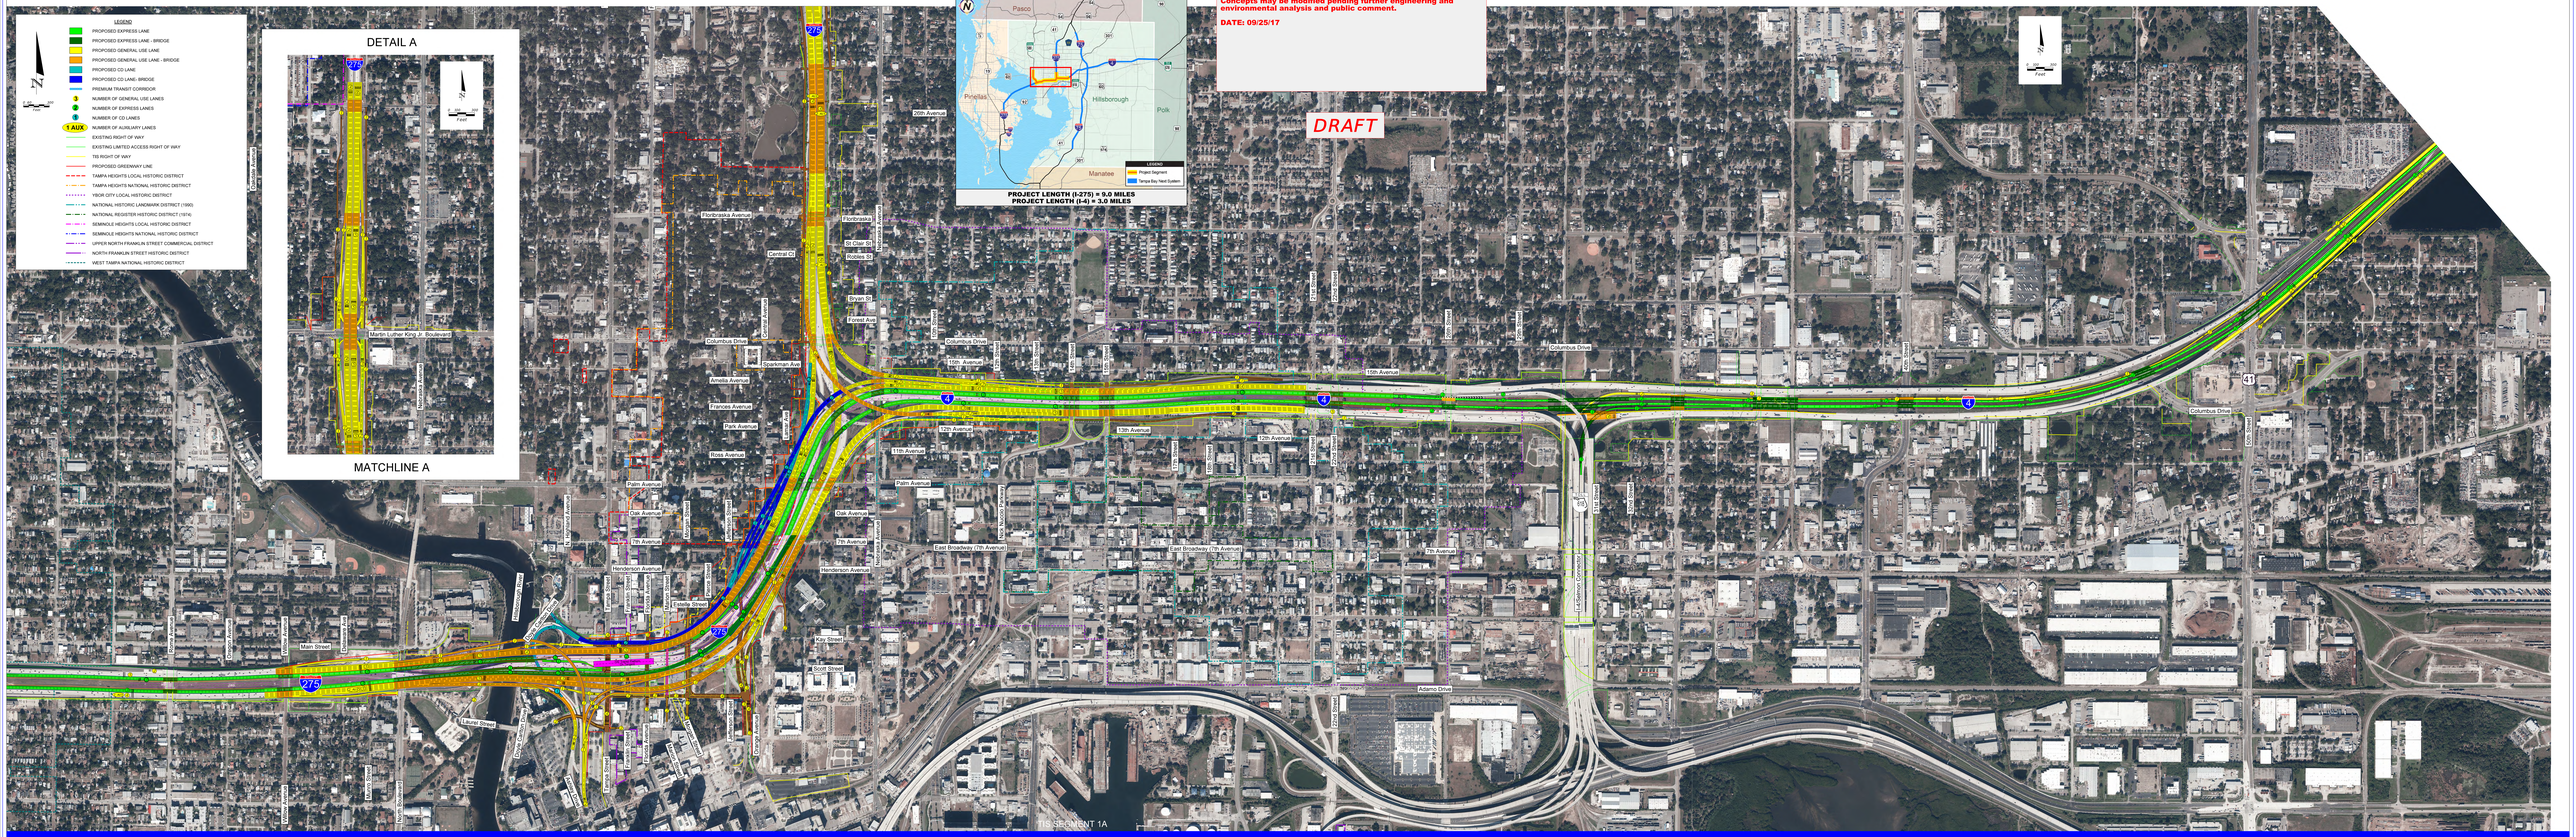

RECONSTRUCTED INTERCHANGE WITHOUT EXPRESS LANES TO THE NORTH

TAMPA BAY NEXT — THE FUTURE OF TRANSPORTATION

FDOT