MATCHLINE A

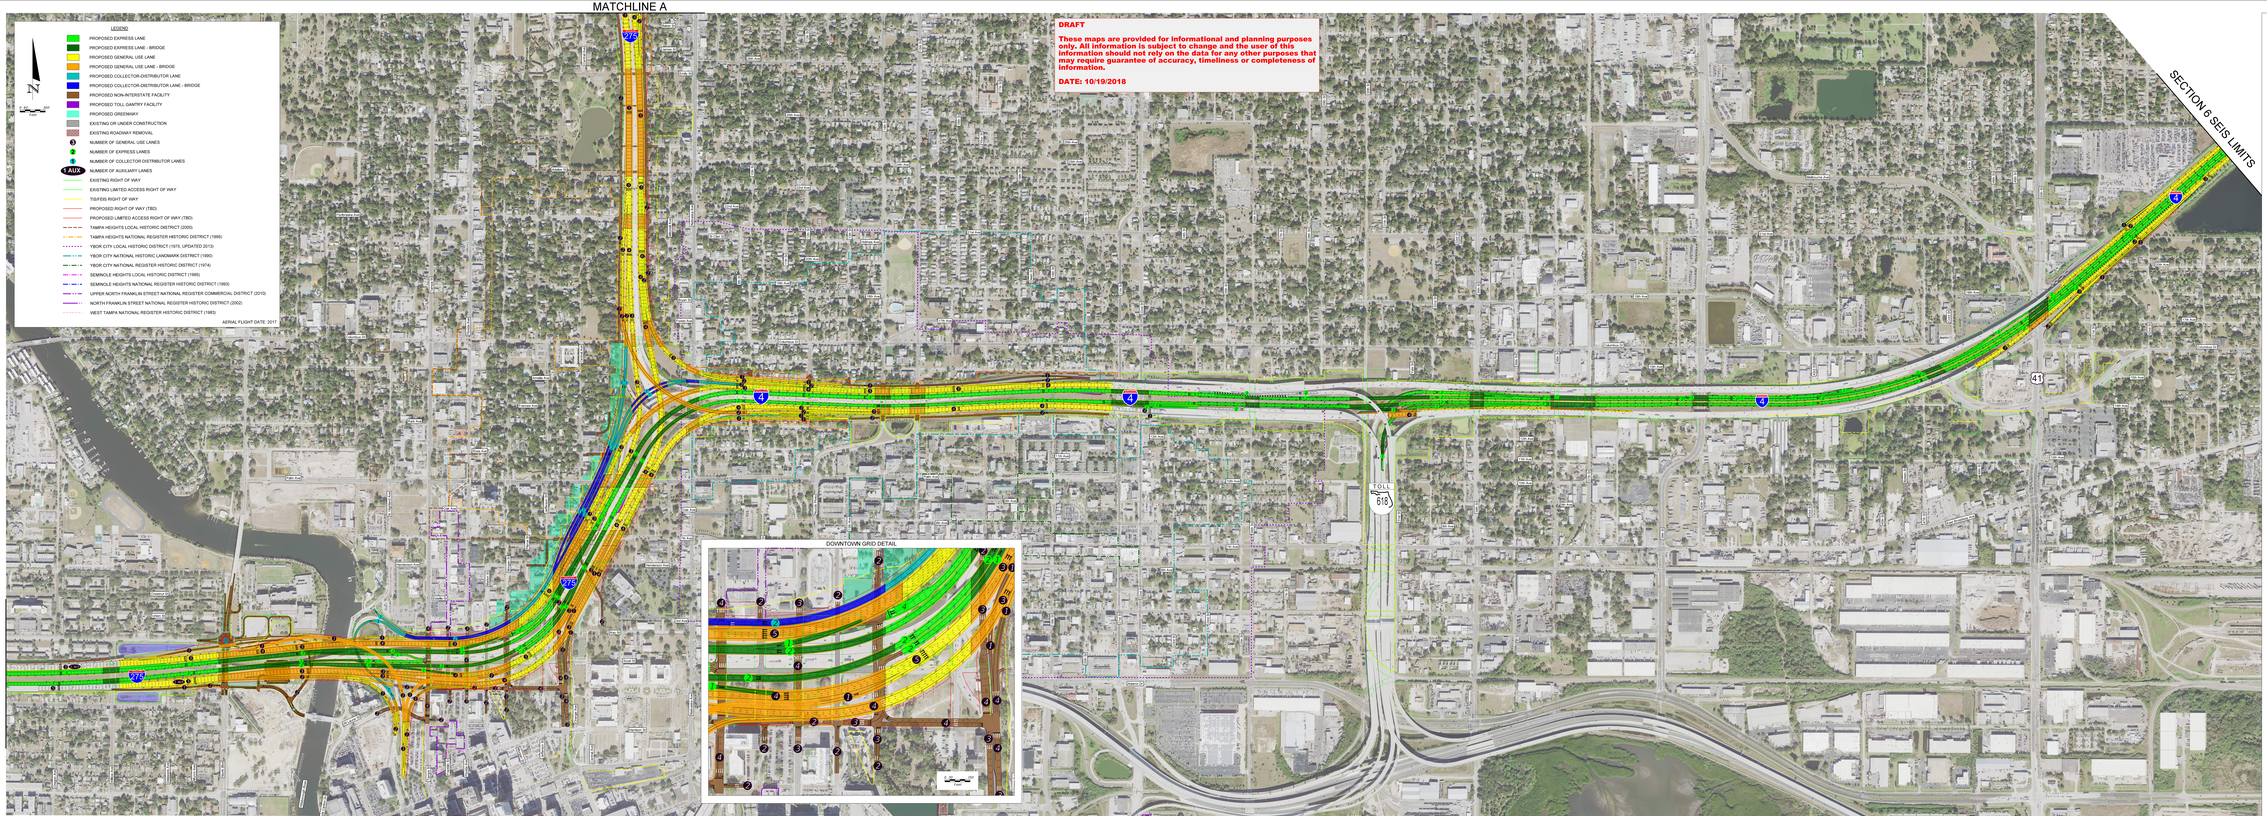

DETAIL A

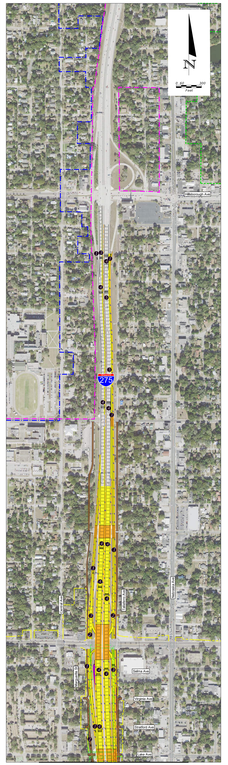

MATCHLINE A

OPTION B: RECONSTRUCTED INTERCHANGE WITHOUT EXPRESS LANE RAMPS TO THE NORTH