MATCHLINE A

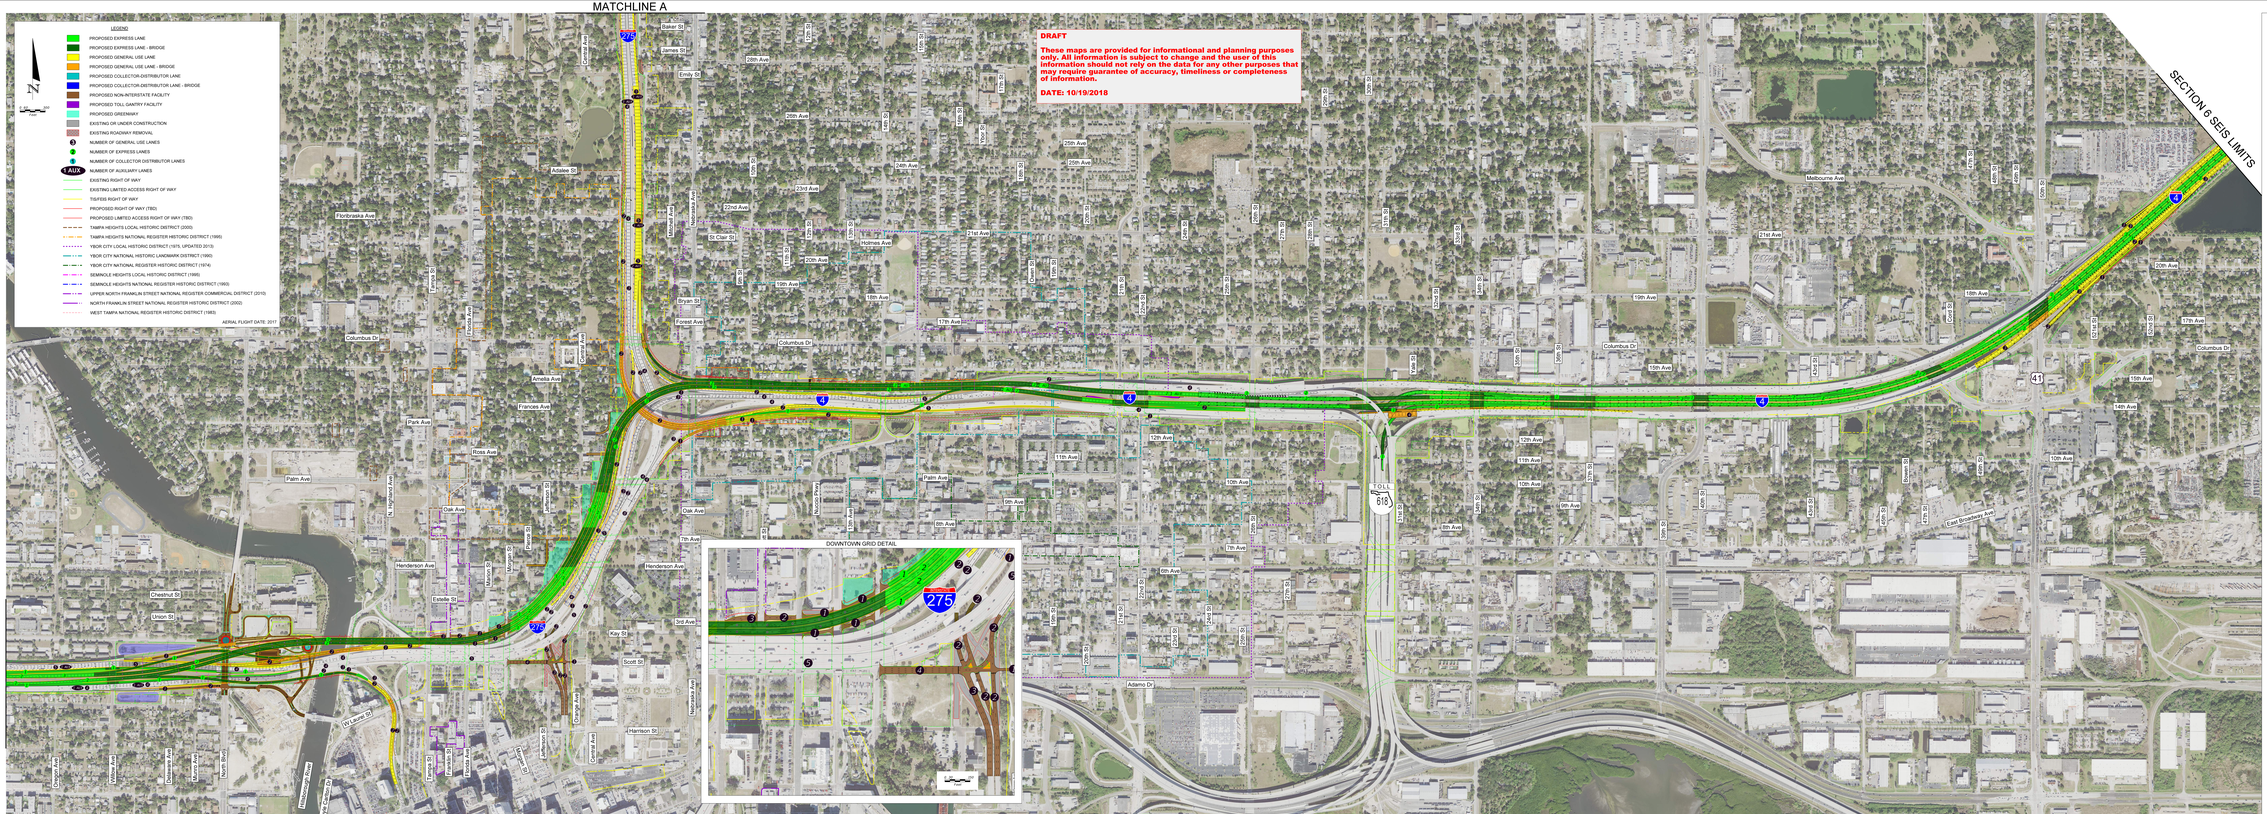

OPTION D: EXISTING INTERCHANGE WITH ELEVATED EXPRESS LANES NORTH OPTION