


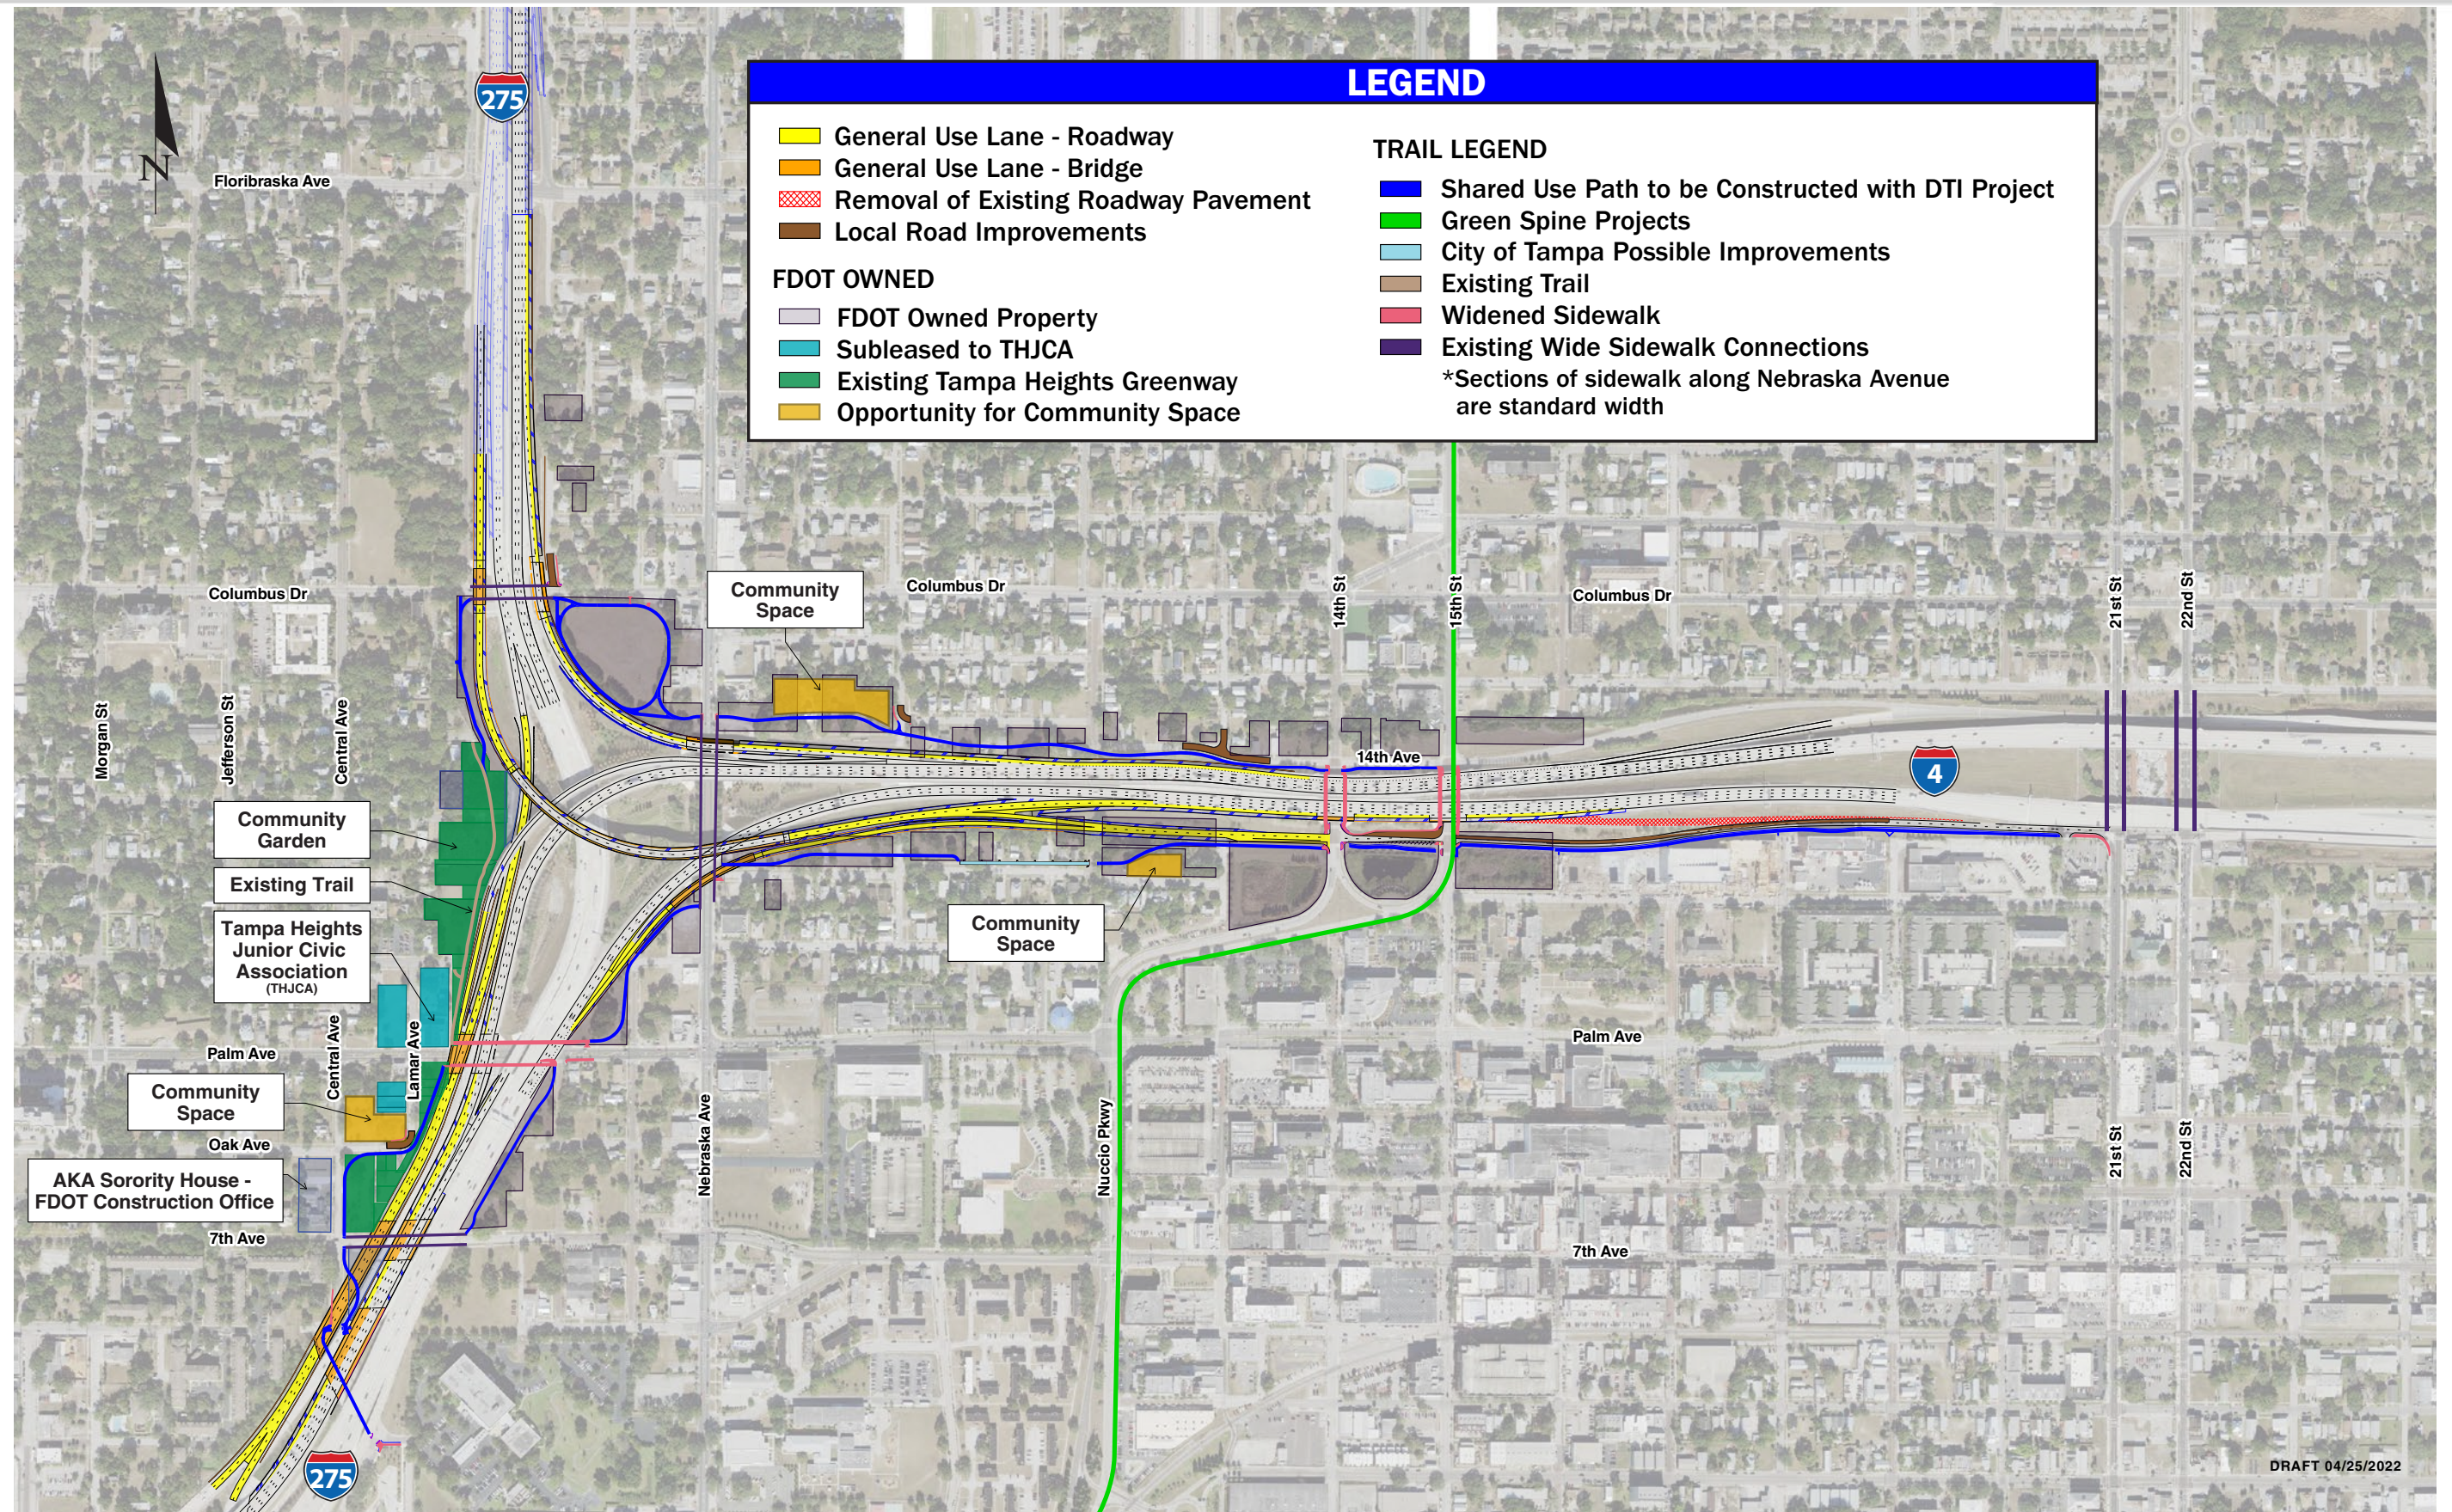




Exercise Equipment/Fitness Stations



3x3 Basketball Court



Dog Park

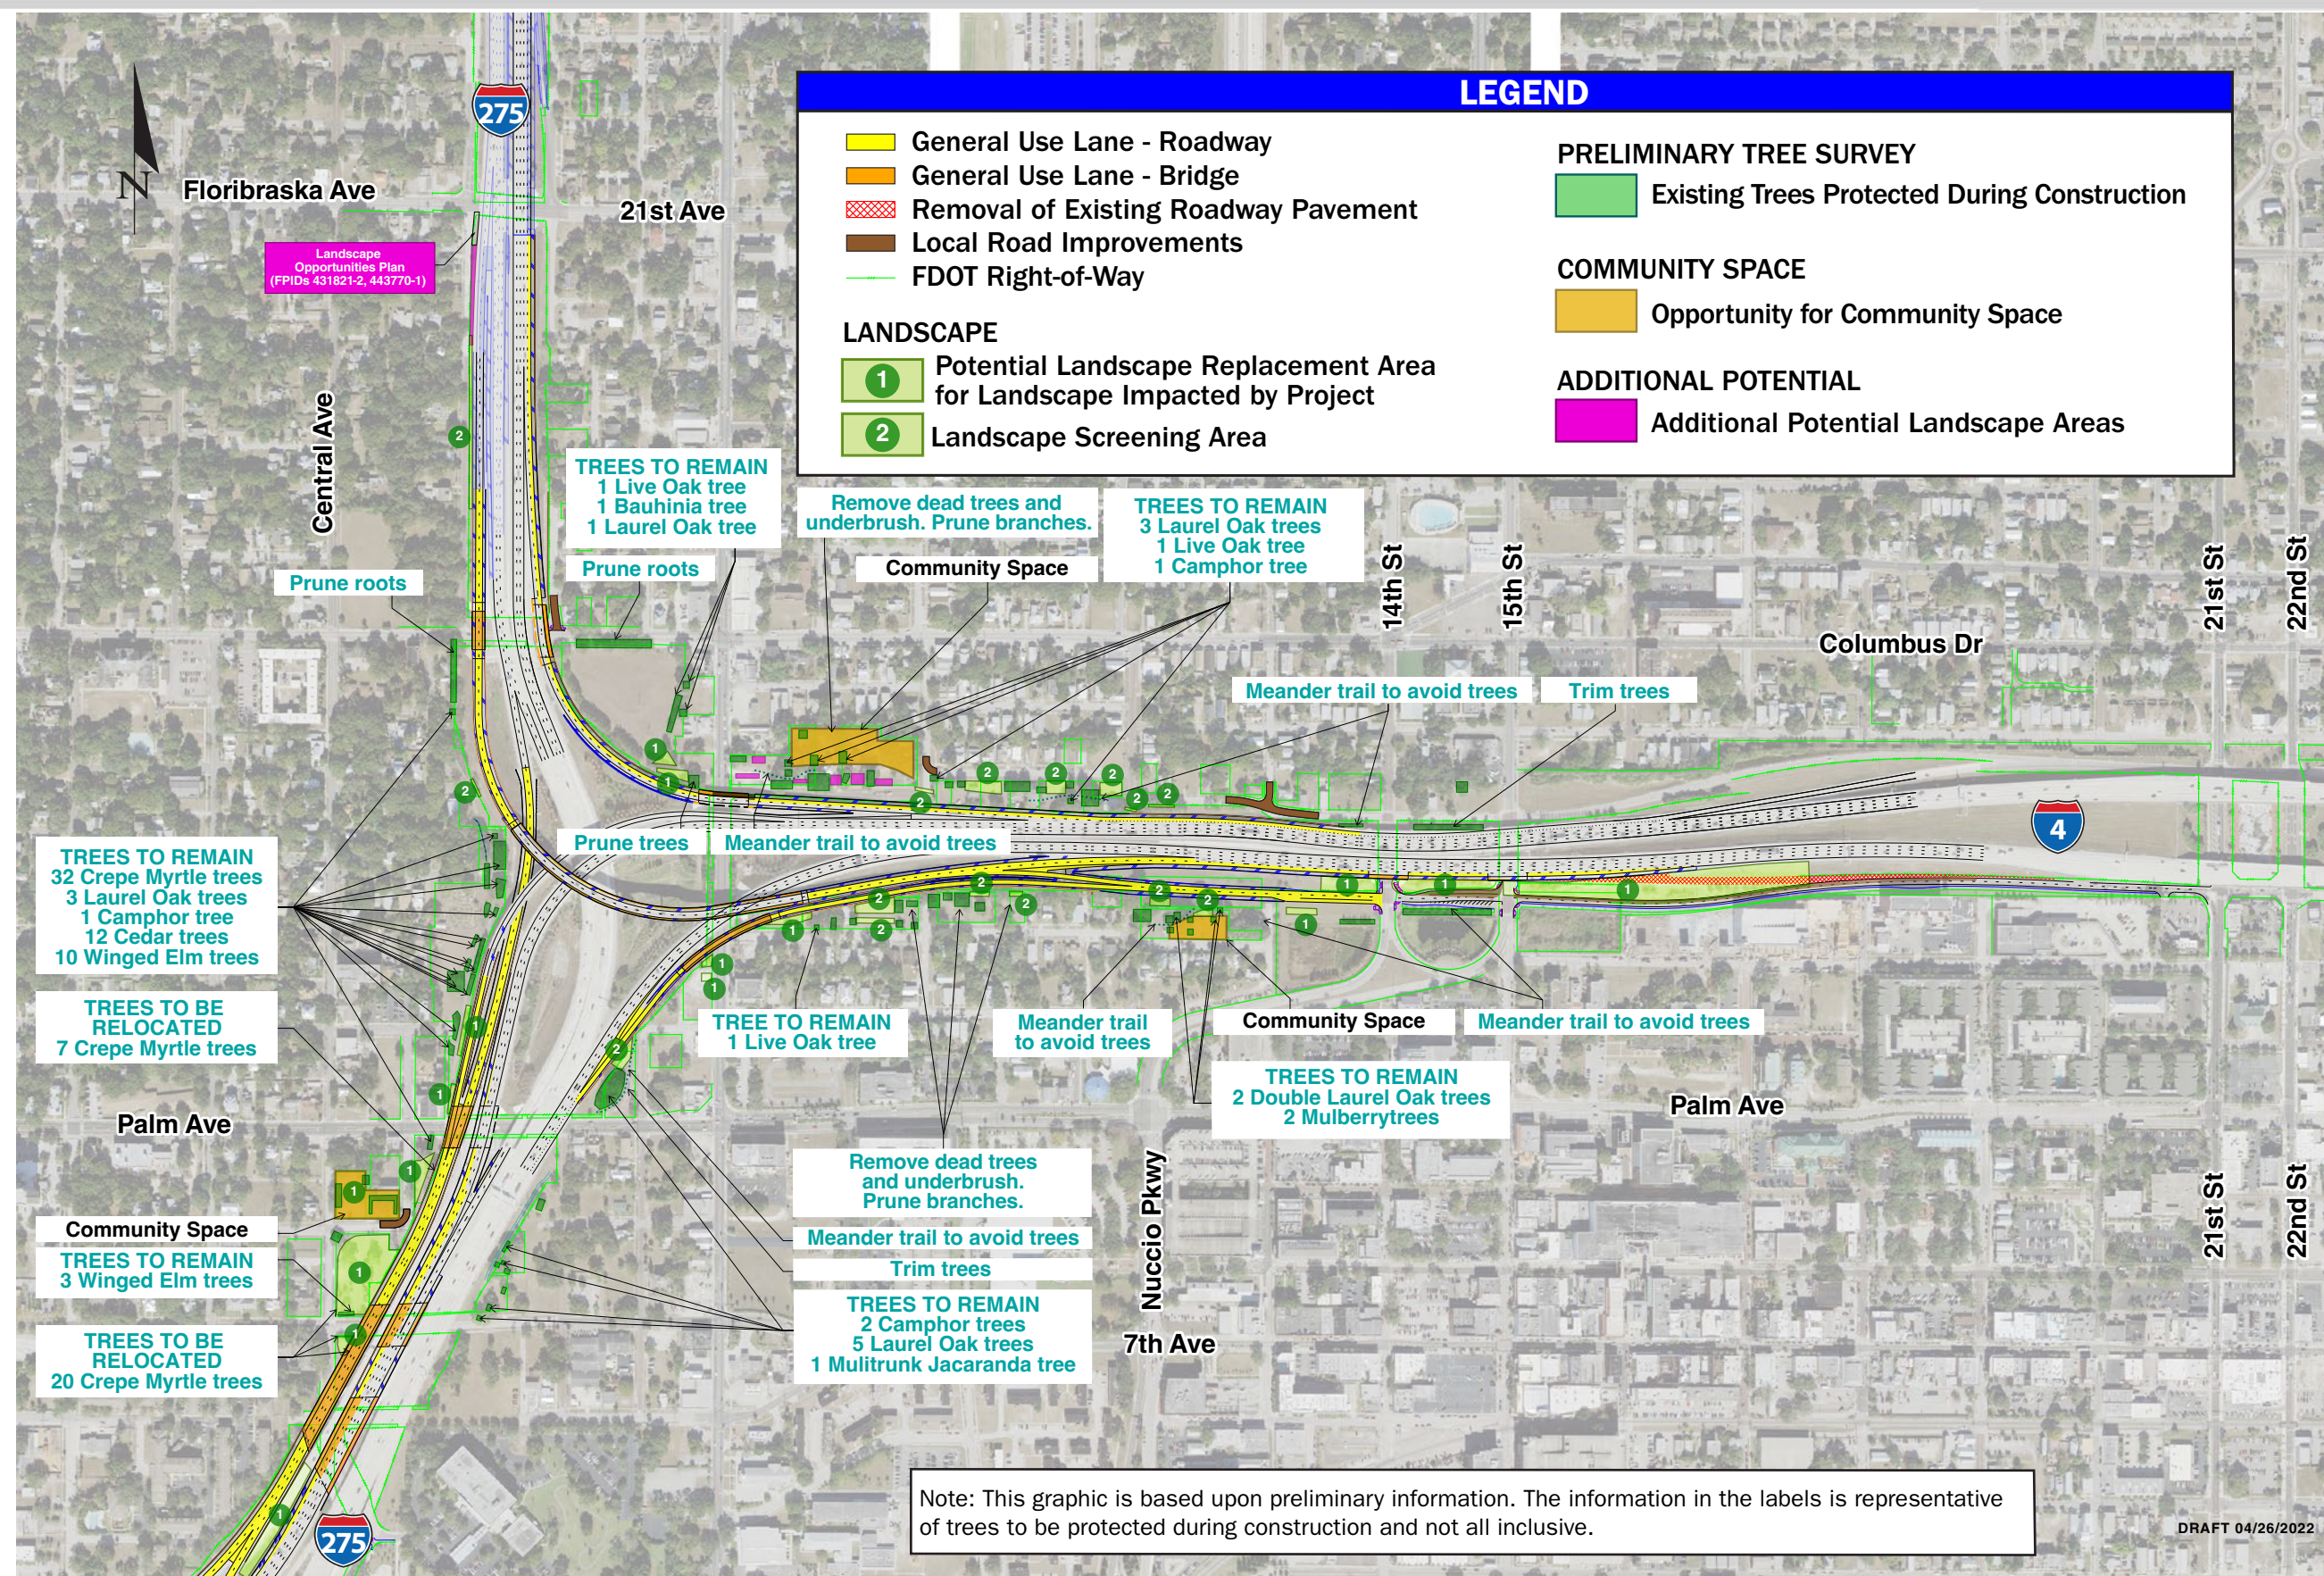




Live Oak




Crepe Myrtle



Cedar

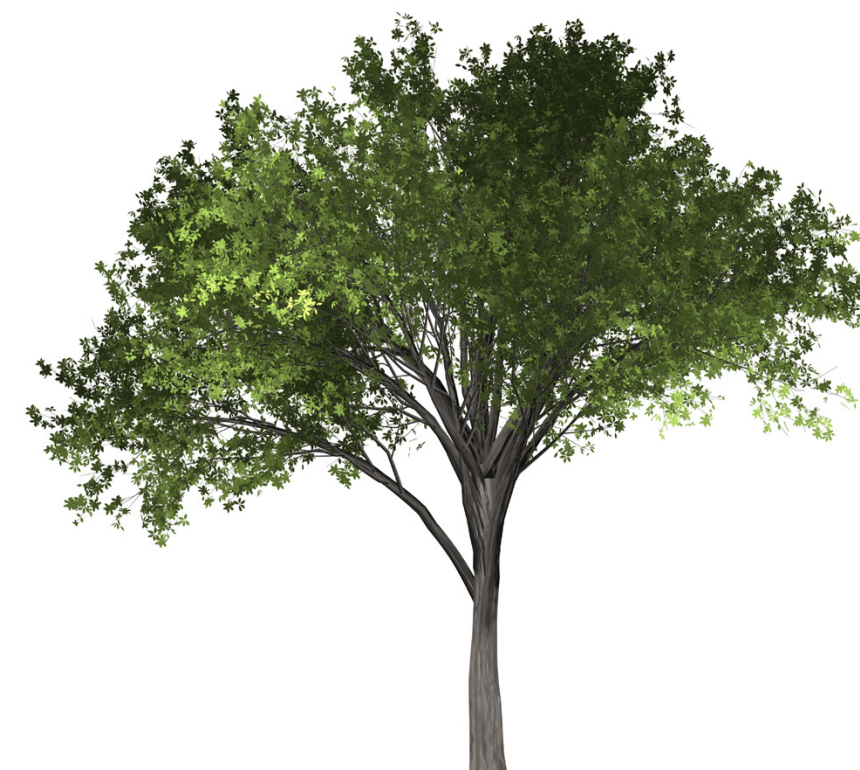

Winged Elm

 

LEGEND

- EXISTING TRAIL
- PROPOSED FDOT IMPROVEMENTS (TRAIL)
- PROPOSED FDOT IMPROVEMENTS (SIDEWALK)
- POSSIBLE IMPROVEMENTS UNDER CONSIDERATION BY THE CITY OF TAMPA
- PROPOSED INTERSTATE IMPROVEMENTS
- POTENTIAL LANDSCAPING AREAS
- TO BE ACQUIRED
- EXISTING RIGHT-OF-WAY
- EXISTING LIMITED ACCESS RIGHT-OF-WAY
- EXISTING RIGHT-OF-WAY
- EXISTING LIMITED ACCESS RIGHT-OF-WAY

DRAFT

These maps are provided for informational and planning purposes only. All information is subject to change and the user of this information should not rely on the data for any other purposes that may require guarantee of accuracy, timeliness or completeness of information.

Note: Limits of Limited Access Right of Way are to be determined by FPID #s 445056-1 and 445057-1.

DATE: 08/12/2021

DTI Aesthetics Enhancement - Trail Alignment

